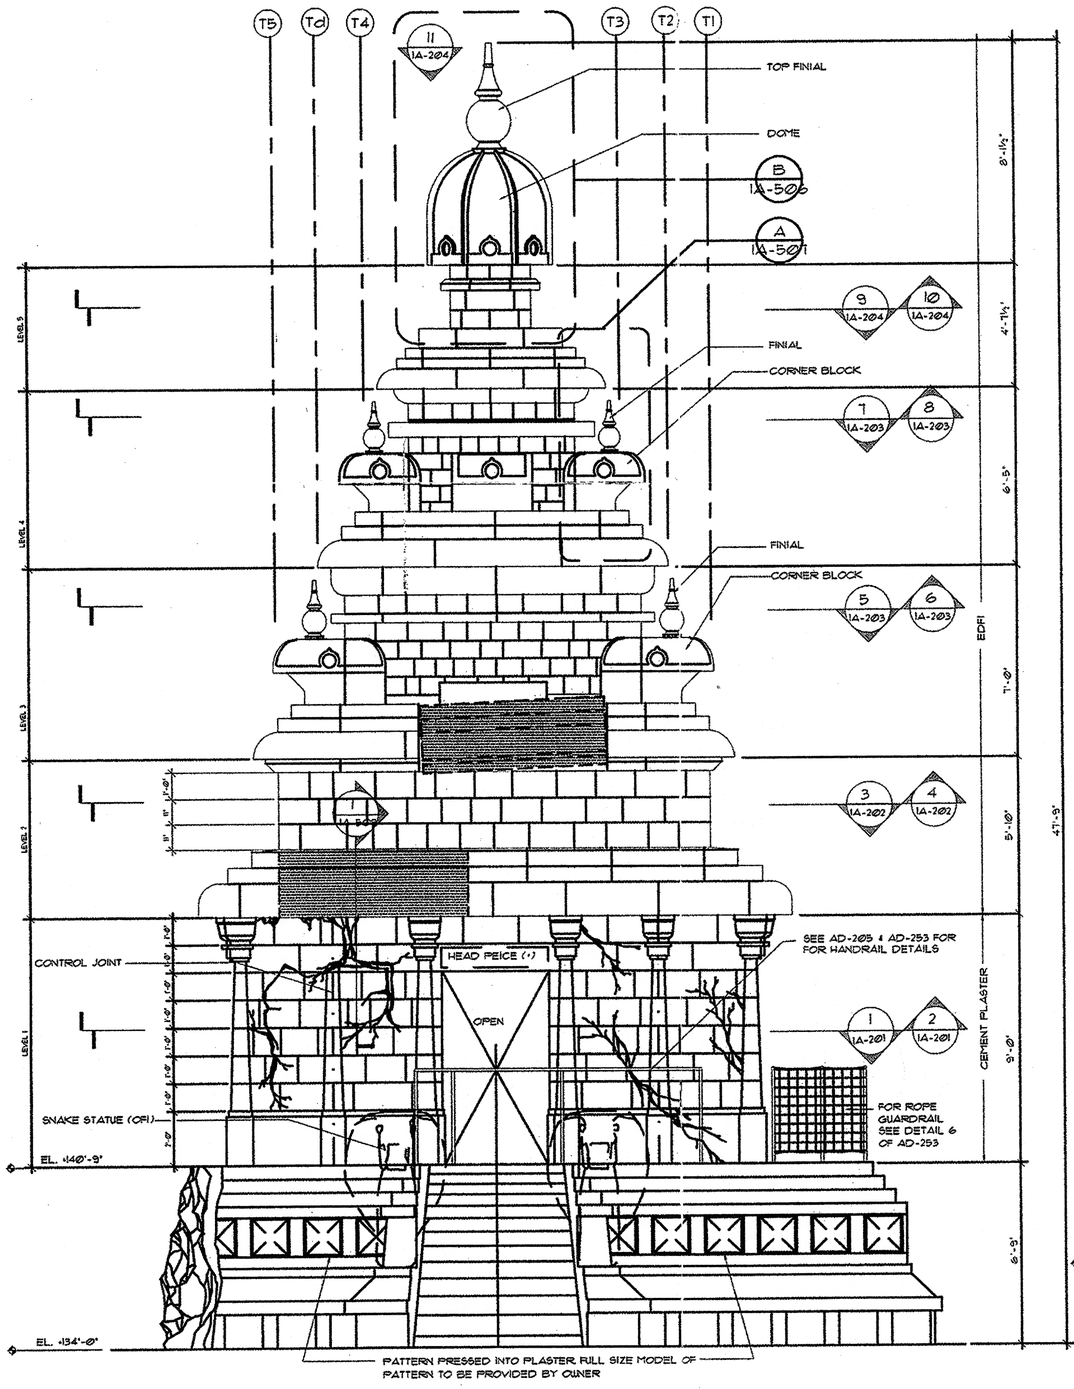

(*) NOTE
HEAD PIECE IS PATTERN PRESSED INTO PLASTER
FULL SIZE MODEL OF PATTERN TO BE PROVIDED BY OWNER

EXTERIOR ELEVATION - ENTRY TEMPLE
SCALE: 1/2"=1'-0"
B 1A-201 1A-202 1A-204 1A-301

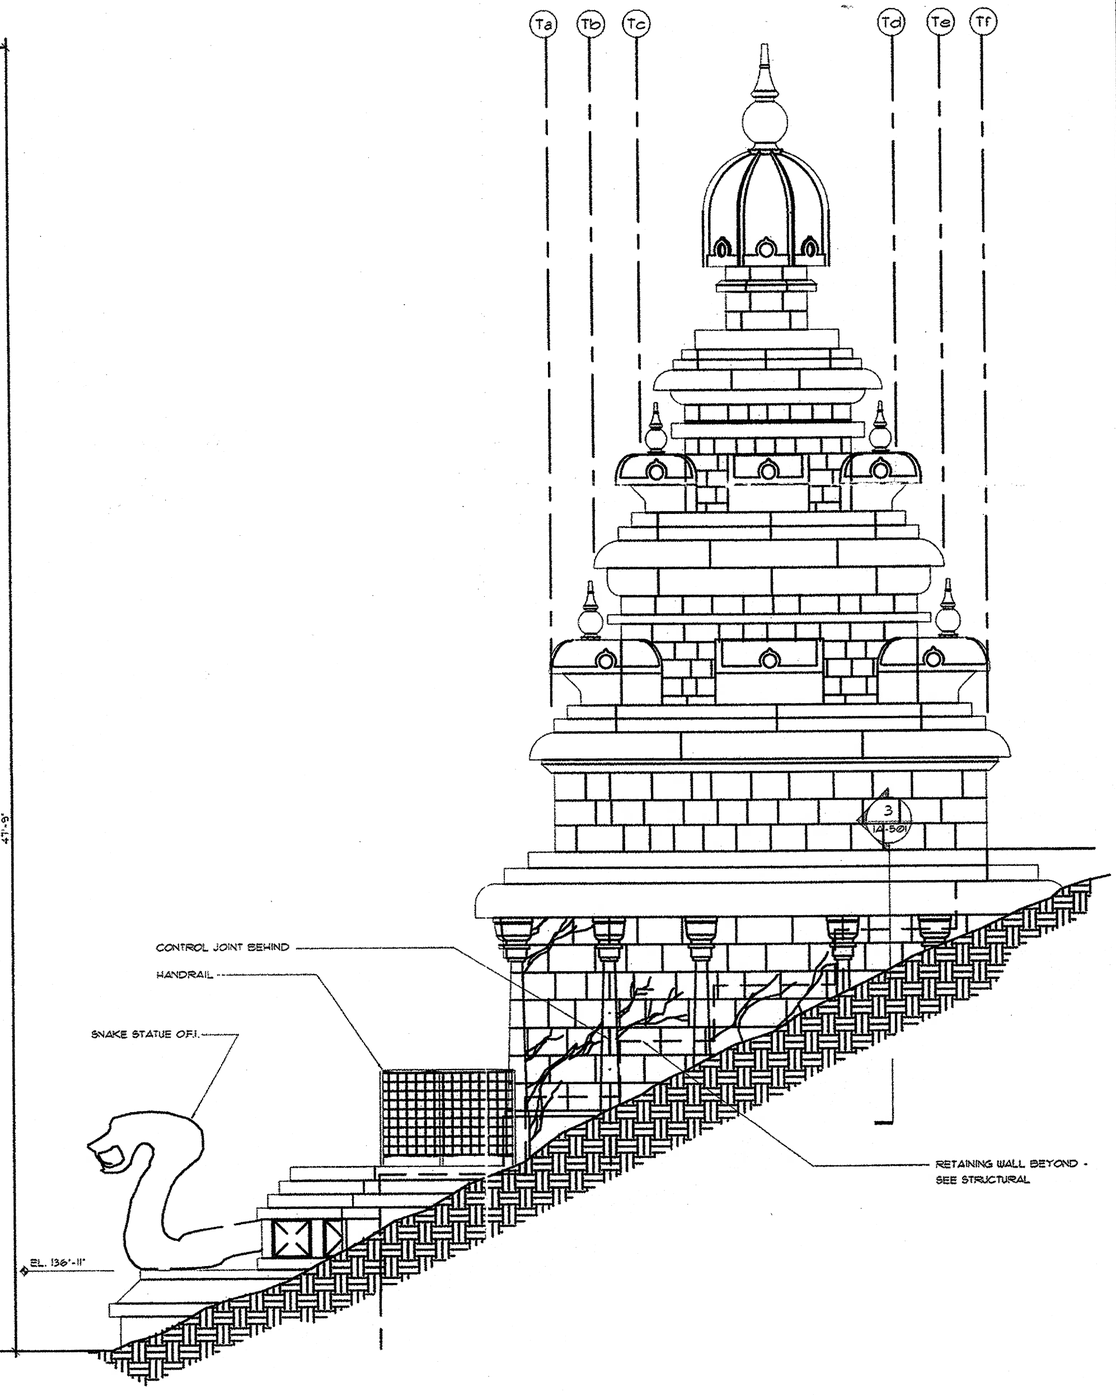

NOTE:
TEMPLE EXTERIOR COLOR
KENYA TAN 8513T by DUNN EDWARDS

EXTERIOR ELEVATION - ENTRY TEMPLE
SCALE: 1/2"=1'-0"
A 1A-201 1A-202 1A-301 1A-301

0' 1' 2' 4'
SCALE: 1/2"=1'-0"

NOTICES:

THE DATA IN THIS DOCUMENT INCORPORATE PROPRIETARY RIGHTS OF WALT DISNEY MAGINEERING, 1401 FLOWER STREET, GLENDALE, CALIFORNIA 91221-5020. ANY PARTY ACCEPTING THIS DOCUMENT DOES SO IN CONFIDENCE AND AGREES THAT IT SHALL NOT BE DUPLICATED, IN WHOLE OR IN PART, NOR DISCLOSED TO OTHERS, WITHOUT THE WRITTEN CONSENT OF WALT DISNEY MAGINEERING.

CONTRACTOR SHALL VERIFY ALL CONDITIONS ON JOB SITE & NOTIFY THE THE PROJECT ENGINEER OF ANY VARIATIONS FROM UNDERSIGNS SHOWN ON THESE DRAWINGS BEFORE PROCEEDING WITH ANY CONSTRUCTION.

ISSUE NO.	APPR. BY	DATE	DESCRIPTION OF REVISIONS
1		12-10-93	BID & CONSTRUCT - ORIGINAL RELEASE

ISSUE NO.	APPR. BY	DATE	DESCRIPTION OF REVISIONS
9			
8			
7			
6			
5			
4			
3			
2			

KEY PERSONS AND APPROVALS

PROJECT MANAGER: DAVID TODD
FACILITY DESIGN MANAGER: VAL USLE
PROJECT ENGINEER: BILL DENNIS
PROJECT FACILITY DESIGNER: GARY WILLIAMS
DRAWN: X. ZHOU
CHECKED:
APPROVED:
DATE: 12-10-93
E.F.Jn.

Walt Disney Imagineering
1401 Flower Street
Glendale, CA 91221-5020
(818) 544-6500

PROJECT DESIGNED FOR:
Disneyland®
ANAHEIM, CALIFORNIA

PROJECT AREA: ADVENTURELAND
UNIT NAME: INDIANA JONES EXPEDITIONS
W.B.S. NO.:
SHEET TITLE: ENTRY TEMPLE EXTERIOR ELEVATIONS
PHASE: CD
PROJECT CODE NUMBER: 931
DRAWING NO.: 1A-301
REVISION NO.: △